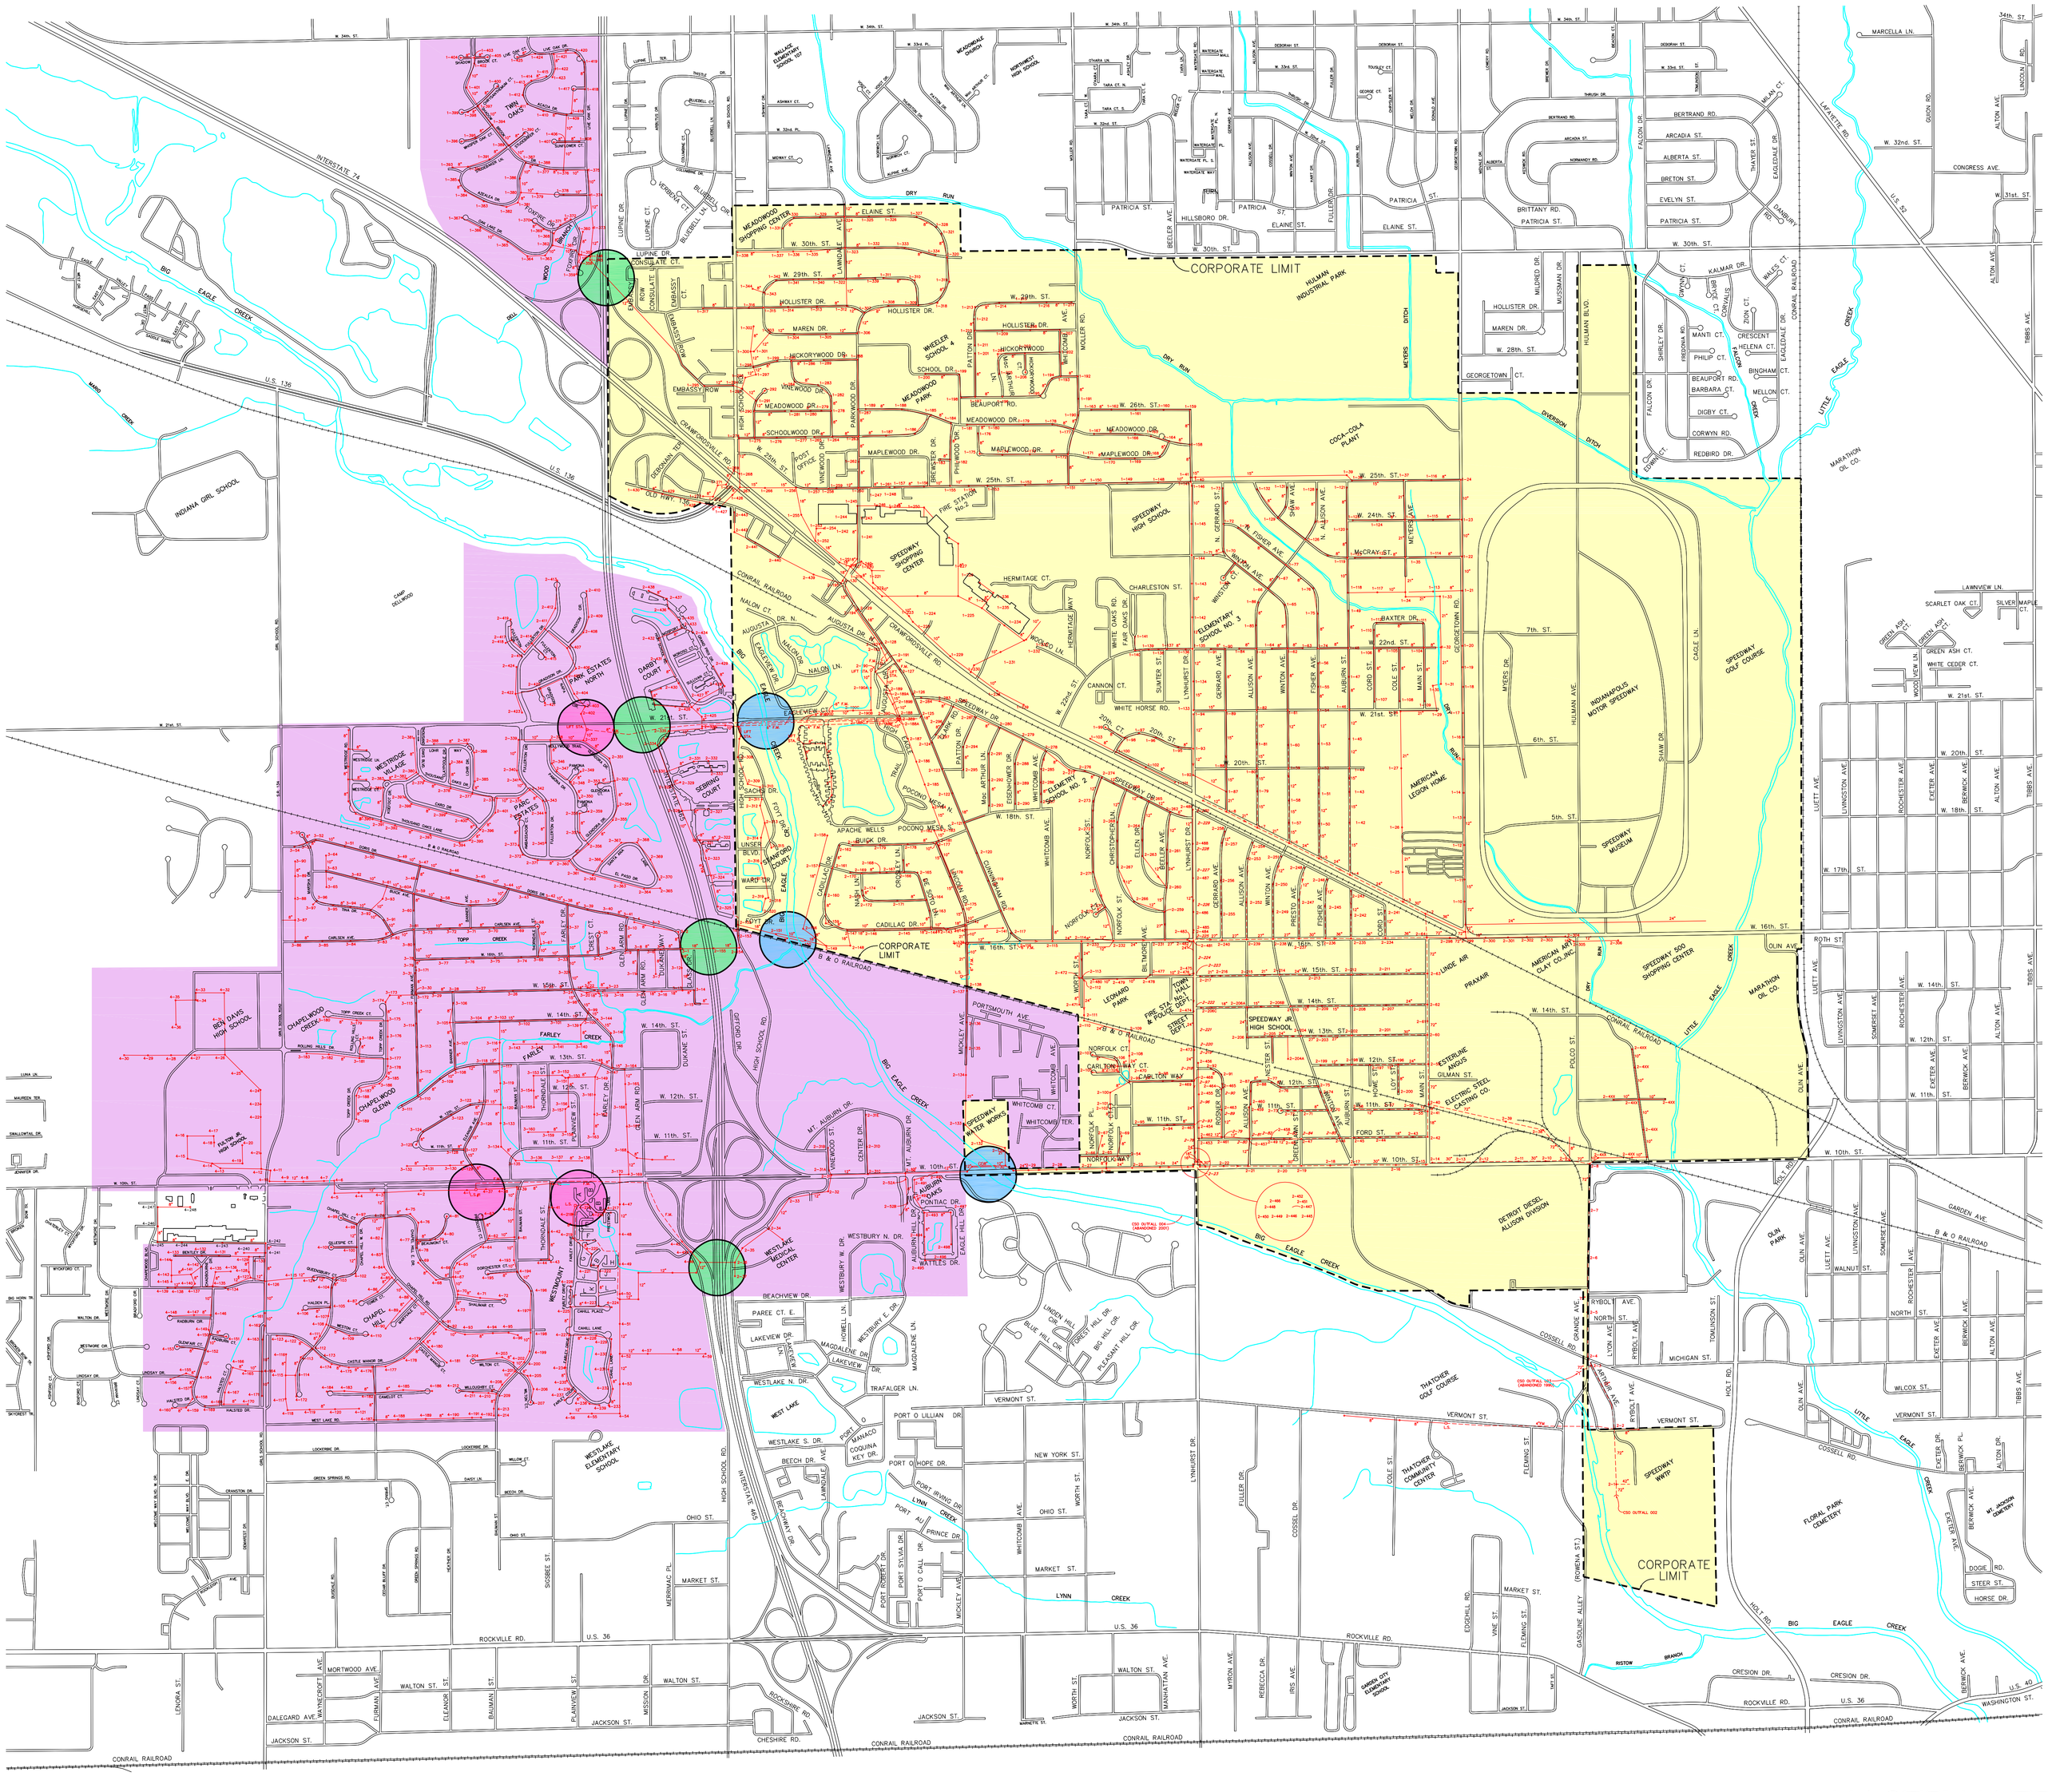

N

SCALE: 1"=800'

LEGEND

- = LIFT STATION
- = EAGLE CREEK CROSSING
- = I-465 CROSSING
- = SEWER AREA WITHIN CORPORATE LIMITS
- = SEWER AREA OUTSIDE CORPORATE LIMITS

HNTB

WASTEWATER COLLECTION SYSTEM

TOWN OF SPEEDWAY, INDIANA

JULY 2006